Appendix O

Port Milwaukee Lakebed Grants

Submerged Lands under Port Milwaukee Jurisdiction Figure

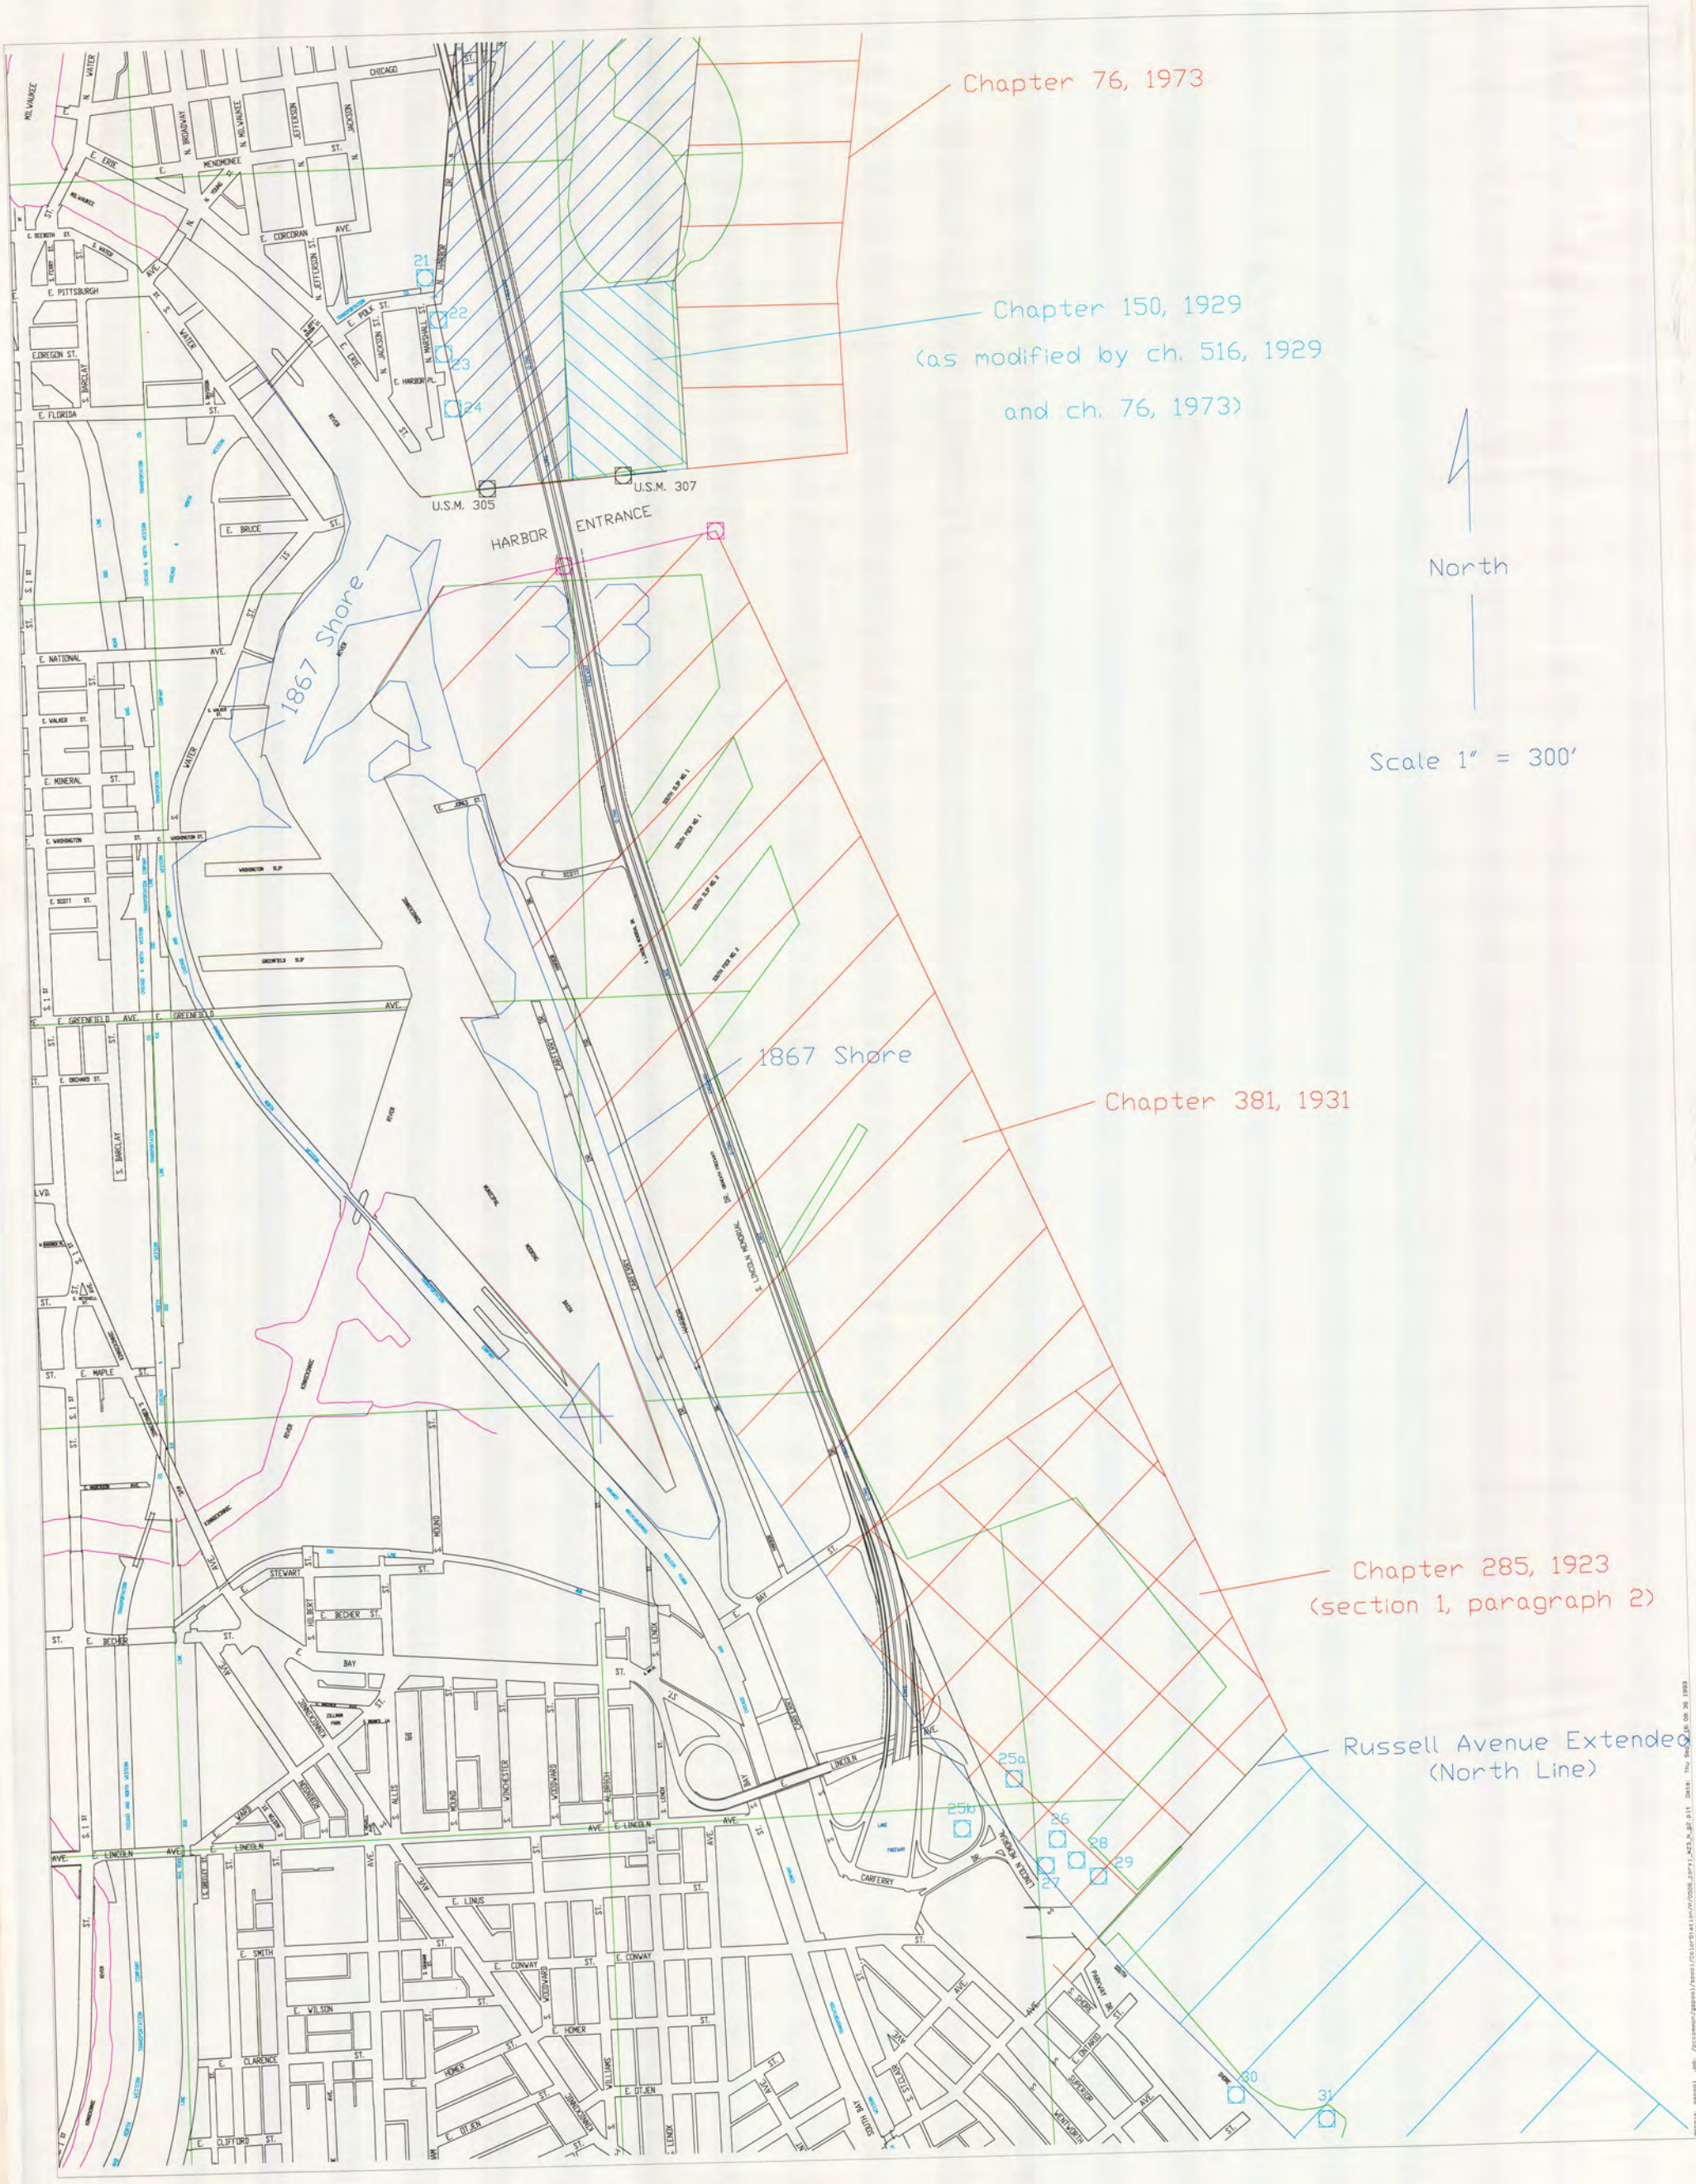
Chapter 76, 1973
Chapter 150, 1929
(as modified by ch. 516, 1929
and ch. 76, 1973)
North
Scale 1" = 300'
1867 Shore
Chapter 381, 1931
Chapter 285, 1923
(section 1, paragraph 2)
Russell Avenue Extended
(North Line)
U.S.M. 305
U.S.M. 307
HARBOR ENTRANCE
21
22
23
24
25a
25b
26
27
28
29
30
31

1933 Legislative Submerged Land Grants Figure

A. CHAPTER 197 LAWS OF 1893
Grants a strip 300' wide from Mason St. to center line of Brady St. extended. For park and boulevard purposes.

B. CHAPTER 200 LAWS OF 1897
Amends (Chap. 197 Laws of 1893) by granting 600' of width.
Note: Same limits, same purpose.

C. CHAPTER 359 LAWS OF 1909
Amends two former laws by extending grant 600' wide south to harbor entrance. Note: Same purpose.

D. CHAPTER 133 LAWS OF 1913
Amends all former laws. 1500' grant from center line of Brady Street extended to harbor entrance.

E. CHAPTER 389 LAWS OF 1915
Amends Chap. 133 (Laws of 1913) by altering purpose. 1500' grant N. of Wisconsin left for park and boulevard. W. 600' S. of Wisconsin for public purposes. South Line of Note: E. 900' S. of Wisconsin remaining - no mention made.

F. CHAPTER 234 LAWS OF 1923
Same as preceding law except that permission is given to convey to U.S. Government.

G. CHAPTER 150 LAWS OF 1929
Conveyance of land to U.S. Government at harbor entrance.
Note: Error in description.

H. CHAPTER 151 LAWS OF 1929
Grant made by metes and bounds from Wisconsin St. to harbor entrance. For all Harbor Commission purposes.
Note: Error in description.

I. CHAPTER 516 LAWS OF 1929
Amends last two laws.
Corrects description.

Original shore line information in City Engineer's Office.
Files No. 9-8-20
9-3-21
2-8-6
7-4-35

Chap. 197 of the Laws of 1893 City tender to Milw. Co. for park and surrounds all submerged lands previously ceded to the City for park & parkway EXCEPTING sub-merged lands ceded to City of Milw. by State of Wisconsin for harbor & terminal purposes, waterways, water purification purposes & purposes other than parks & parkways.

MAP OF THE CITY OF MILWAUKEE AND SUBURBS

COMPILED BY THE CITY ENGINEER'S DEPT. MILWAUKEE WIS.
APRIL 1, 1931
DRAWN BY J.L.W.
APPROVED: R. A. Crawford, CHIEF DRAFTSMAN; J. Richards, CITY ENGINEER
SCALE 1 INCH = 1200 FEET

SEE NOTATIONS A TO I ABOVE

LEGISLATIVE GRANTS OF SUBMERGED LANDS UNDER LAKE MICHIGAN

AS OF FEB. 1, 1933

LAND COMMISSION B.H.S. MAR. 1935

WDNR Submerged Land Grants

PORT OF MILWAUKEE
ALL LANDS: 838 ACRES
SUBMERGED: 368
DRY LAND: 470
WHT ACREAGE
ALL LANDS 321.1 ACRES (DRY)
ST. CLAIR PROPERTIES 3.8
PORTER PROPERTIES 16.4
GREENFIELD SITE 13.8
US ARMY ARMORY 5.77
T. POSTAL 0.18
SHT ACREAGE
ALL LANDS 258 ACRES
SUBMERGED 221
DRY LAND 265
ROADWAYS 51
RR TRACKAGE 36
(ON BRIDGES ONLY)
NHT ACREAGE
ALL LANDS 260 ACRES
SUBMERGED 147
DRY LAND 113
ROADWAYS 2.35
RR TRACKAGE 0
PORT OF MILWAUKEE
ALL LANDS -- DRY & SUBMERGED
UNDER PORT OF MILWAUKEE JURISDICTION
DRAWN BY: R.A.Y.
DATE: FEB. 28,1994
CHECKED BY: K.M.
SCALE: 1" =200'
DRAWING NO.: A1-4-7
CORRECT:
APPROVED:
HARBOR ENGINEER
MUNICIPAL PORT DIRECTOR
LAKE MICHIGAN
HARBOR ENTRANCE
RIVER
S. WATER ST.
MILWAUKEE
E. CORCORAN AVE.
E. CHICAGO
E. CLYBOURN
E. WISCONSIN AVE.
E. MASON
E. MELLS ST
N. PROSPECT
N. VAN BUREN
KINNICKINNIC
HOPKINS
MUSKEGO
BURNS
HOWARD AVE.
SOUTH SLIP
U.S. ARMY ARMORY