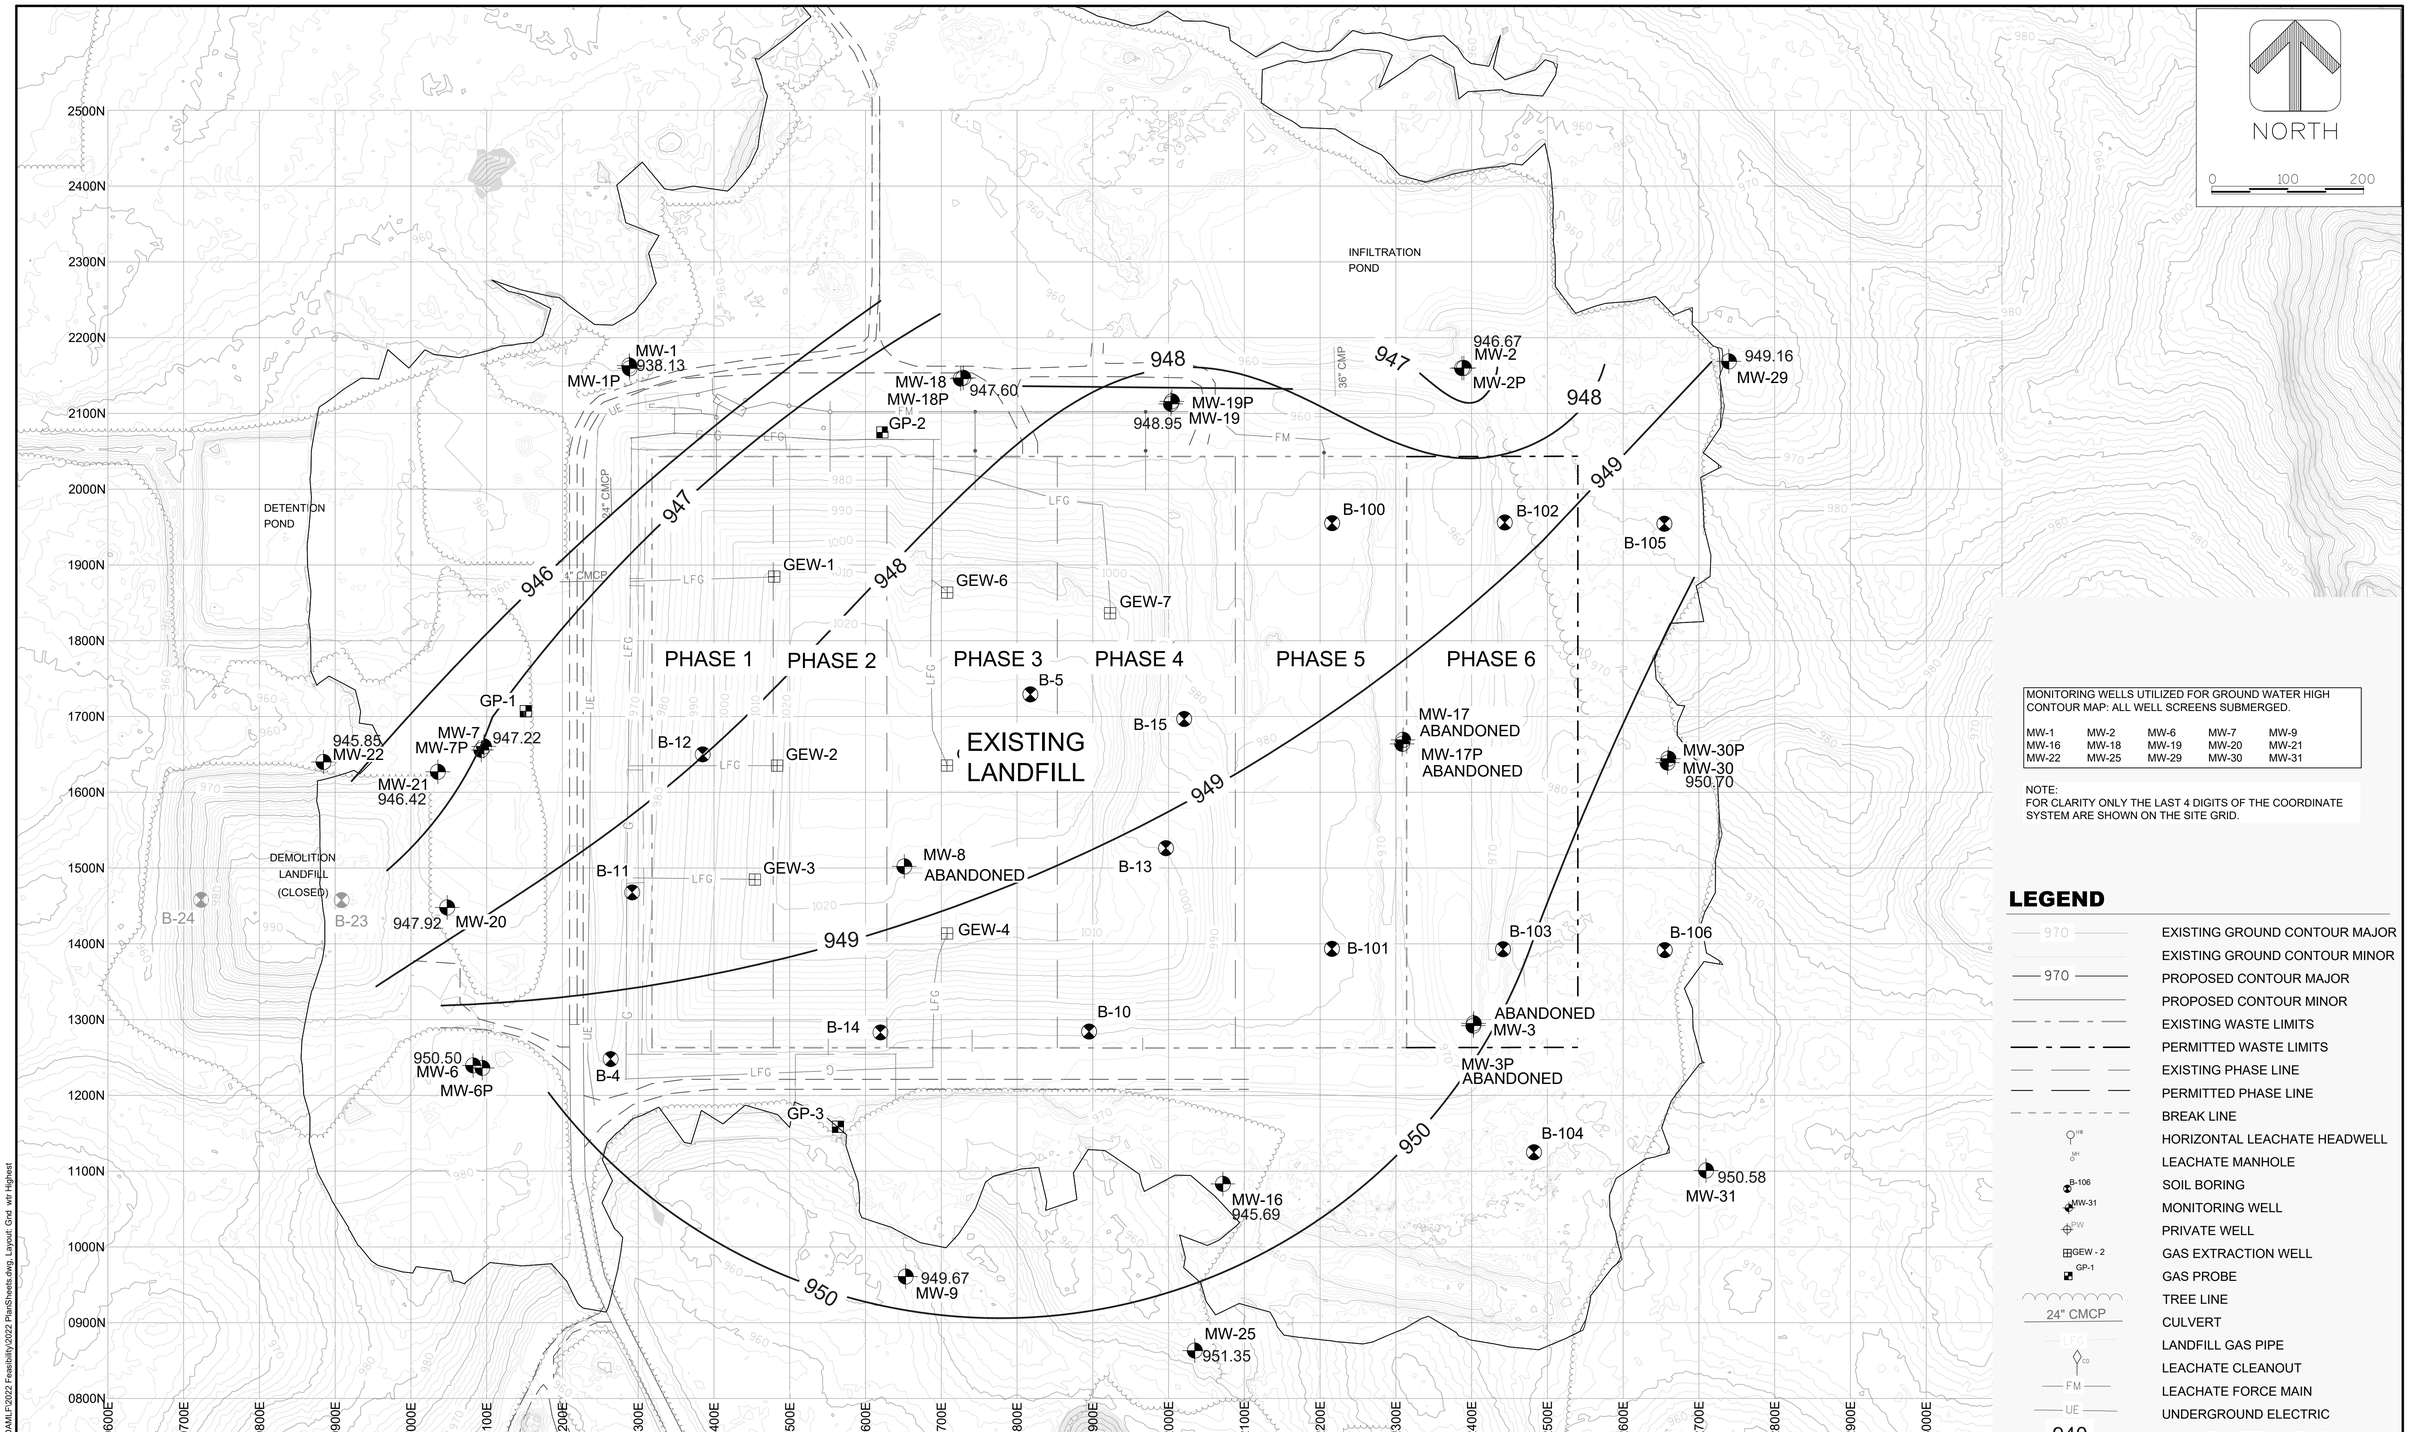

MONITORING WELLS UTILIZED FOR GROUND WATER HIGH CONTOUR MAP: ALL WELL SCREENS SUBMERGED.

MW-1	MW-2	MW-6	MW-7	MW-9
MW-16	MW-18	MW-19	MW-20	MW-21
MW-22	MW-25	MW-29	MW-30	MW-31

NOTE:
FOR CLARITY ONLY THE LAST 4 DIGITS OF THE COORDINATE SYSTEM ARE SHOWN ON THE SITE GRID.

LEGEND

- 970 — EXISTING GROUND CONTOUR MAJOR
- EXISTING GROUND CONTOUR MINOR
- 970 — PROPOSED CONTOUR MAJOR
- PROPOSED CONTOUR MINOR
- EXISTING WASTE LIMITS
- PERMITTED WASTE LIMITS
- EXISTING PHASE LINE
- PERMITTED PHASE LINE
- BREAK LINE
- HW — HORIZONTAL LEACHATE HEADWELL
- MH — LEACHATE MANHOLE
- B-106 — SOIL BORING
- MW-31 — MONITORING WELL
- EW — PRIVATE WELL
- GEW - 2 — GAS EXTRACTION WELL
- GP-1 — GAS PROBE
- TREE LINE
- 24" CMCP — CULVERT
- LFG — LANDFILL GAS PIPE
- CO — LEACHATE CLEANOUT
- FM — LEACHATE FORCE MAIN
- UE — UNDERGROUND ELECTRIC
- 940 — GROUNDWATER CONTOUR

AA-Standard.stb
10/7/2022
I:\S1\CAD\LANDFILL\ADAMLF\2022 Feasibility\2022 PlanSheets.dwg, Layout: Gnd wlr Highest

DES BY	MGL/LS	BOOK NO	
DR BY	MAY	PROJ NO	52-0755.51
CHK BY	BJP/NAB	DATE	SEPT. 2022

NO	DATE	REVISION	NO	DATE	REVISION

FEASIBILITY REPORT
ADAMS COUNTY SANITARY LANDFILL
ADAMS COUNTY, WISCONSIN

AYRES
Eau Claire, WI 54701
715.834.3161

GROUNDWATER CONTOURS (HIGHEST) SEPT. 4-6, 2019

SHEET NO. 18