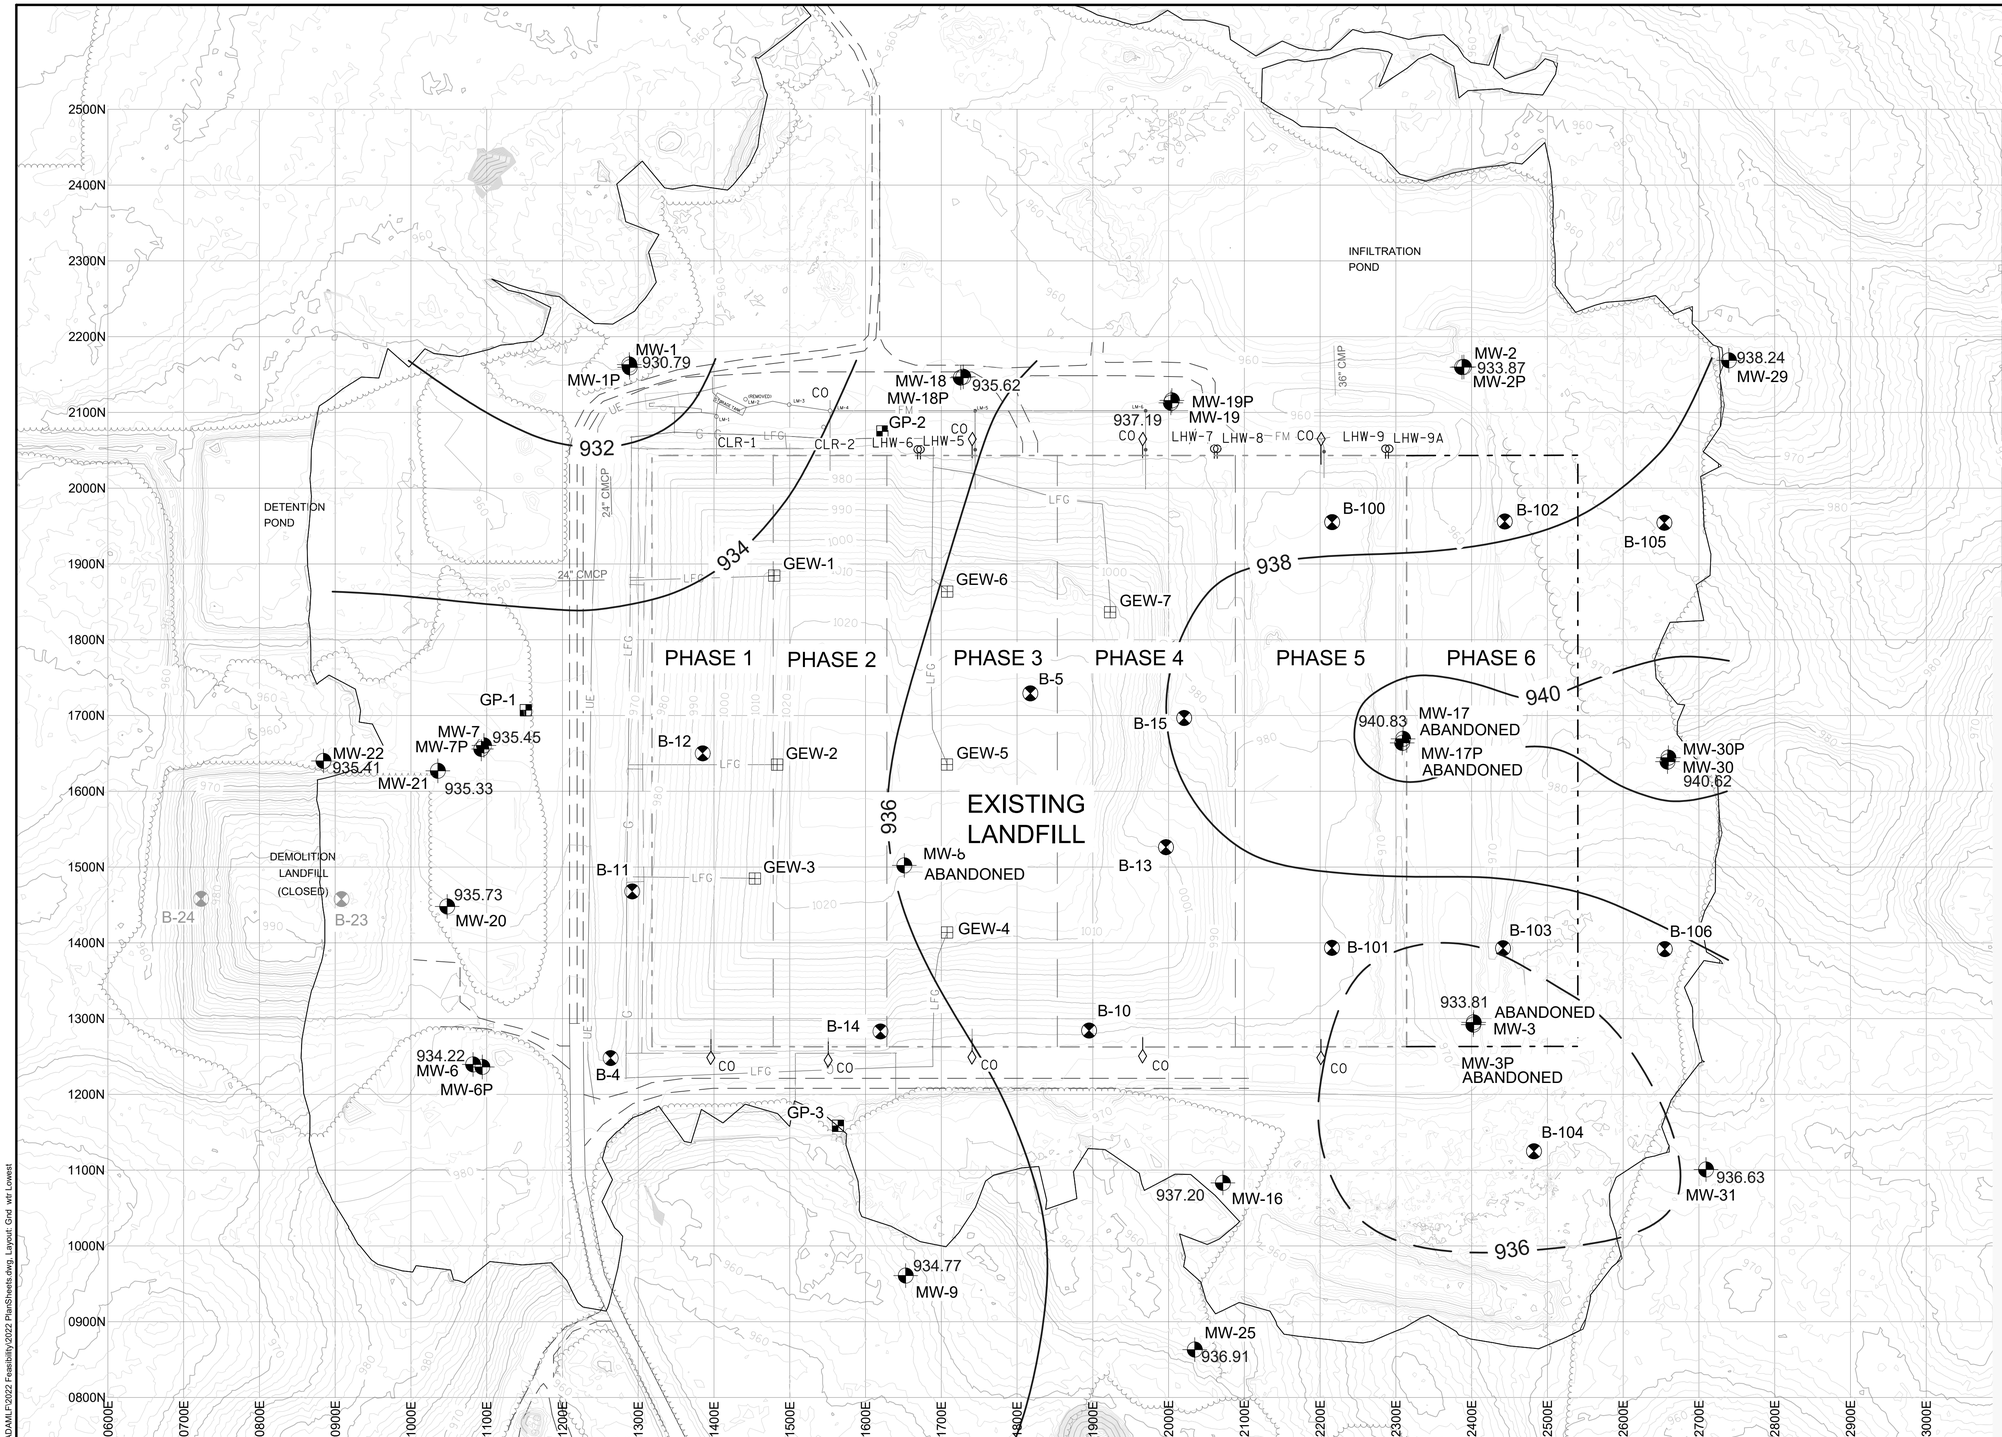

MONITORING WELLS UTILIZED FOR GROUNDWATER CONTOUR MAP (WELL SCREENS INTERSECT GROUNDWATER TABLE)				
MW-1	MW-2	MW-3	MW-6	MW-7
MW-9	MW-16	MW-17	MW-18	MW-19
MW-20	MW-21	MW-22	MW-25	MW-27
MW-28	MW-29	MW-30	MW-31	

MONITORING WELLS NOT UTILIZED FOR GROUNDWATER CONTOUR MAP (WELL SCREENS SUBMERGED)
MW-26(936.60)

NOTE:
FOR CLARITY ONLY THE LAST 4 DIGITS OF THE COORDINATE SYSTEM ARE SHOWN ON THE SITE GRID.

LEGEND

- 970 — EXISTING GROUND CONTOUR MAJOR
- EXISTING GROUND CONTOUR MINOR
- 970 — PROPOSED CONTOUR MAJOR
- PROPOSED CONTOUR MINOR
- EXISTING WASTE LIMITS
- PERMITTED WASTE LIMITS
- EXISTING PHASE LINE
- PERMITTED PHASE LINE
- BREAK LINE
- HW — HORIZONTAL LEACHATE HEADWELL
- MH — LEACHATE MANHOLE
- B-106 — SOIL BORING
- MW-31 — MONITORING WELL
- PW — PRIVATE WELL
- GEW - 2 — GAS EXTRACTION WELL
- GP-1 — GAS PROBE
- TREE LINE
- 24" CMCP — CULVERT
- LFG — LANDFILL GAS PIPE
- CO — LEACHATE CLEANOUT
- FM — LEACHATE FORCE MAIN
- UE — UNDERGROUND ELECTRIC
- 940 — GROUNDWATER CONTOUR

DES BY	MGL/LS	BOOK NO					
DR BY	MAY	PROJ NO	52-0755.51				
CHK BY	BJP/NAB	DATE	SEPT. 2022	NO	DATE	REVISION	NO DATE REVISION

FEASIBILITY REPORT
ADAMS COUNTY SANITARY LANDFILL
ADAMS COUNTY, WISCONSIN

AYRES
Eau Claire, WI 54701
715.834.3161

GROUNDWATER CONTOURS (LOWEST) DEC. 17, 2015

SHEET NO. 19

AA-Standard.stb
10/7/2022
I:\51CAD\LANDFILL\ADAMLF\2022 Feasibility\2022 PlanSheets.dwg, Layout: Grd wit Lowest