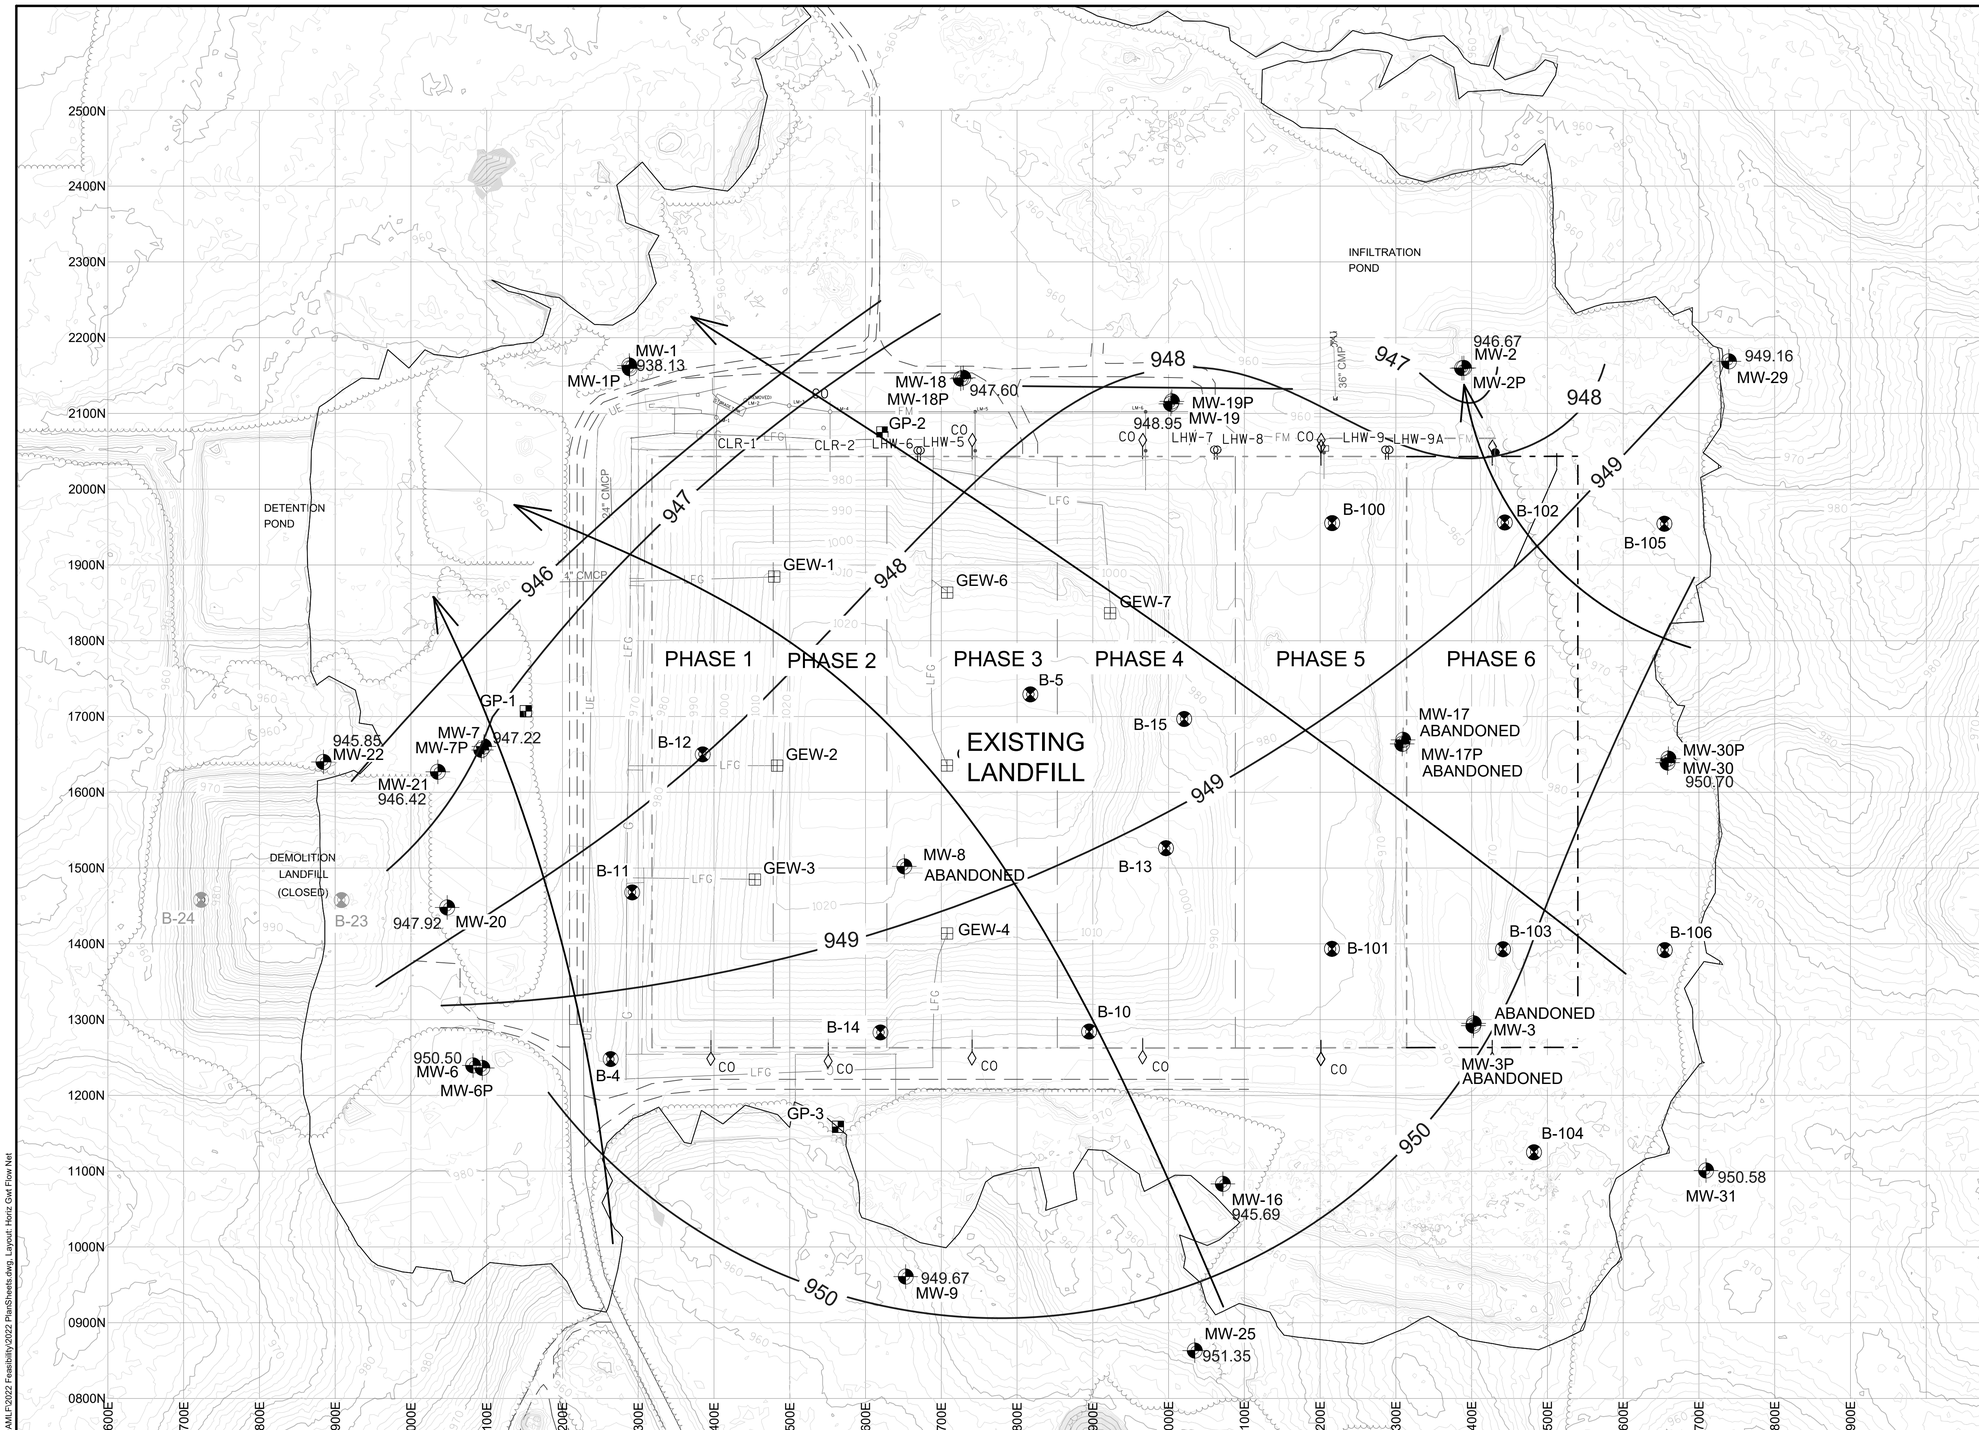

MONITORING WELLS UTILIZED FOR GROUND WATER HIGH CONTOUR MAP: ALL WELL SCREENS SUBMERGED.

MW-1	MW-2	MW-6	MW-7	MW-9
MW-16	MW-18	MW-19	MW-20	MW-21
MW-22	MW-25	MW-29	MW-30	MW-31

NOTE:
FOR CLARITY ONLY THE LAST 4 DIGITS OF THE COORDINATE SYSTEM ARE SHOWN ON THE SITE GRID.

LEGEND

970	EXISTING GROUND CONTOUR MAJOR
	EXISTING GROUND CONTOUR MINOR
970	PROPOSED CONTOUR MAJOR
	PROPOSED CONTOUR MINOR
	EXISTING WASTE LIMITS
	PERMITTED WASTE LIMITS
	EXISTING PHASE LINE
	PERMITTED PHASE LINE
	BREAK LINE
HW	HORIZONTAL LEACHATE HEADWELL
MH	LEACHATE MANHOLE
B-106	SOIL BORING
MW-31	MONITORING WELL
PW	PRIVATE WELL
GEW - 2	GAS EXTRACTION WELL
GP-1	GAS PROBE
	TREE LINE
24" CMCP	CULVERT
LFG	LANDFILL GAS PIPE
CO	LEACHATE CLEANOUT
FM	LEACHATE FORCE MAIN
UE	UNDERGROUND ELECTRIC
940	GROUNDWATER CONTOUR

DES BY	MGL/LS	BOOK NO	
DR BY	MAY	PROJ NO	52-0755.51
CHK BY	BJP/NAB	DATE	SEPT. 2022

NO	DATE	REVISION	NO	DATE	REVISION

FEASIBILITY REPORT
ADAMS COUNTY SANITARY LANDFILL
ADAMS COUNTY, WISCONSIN

AYRES
Eau Claire, WI 54701
715.834.3161

HORIZONTAL GROUNDWATER FLOW NET

SHEET NO. 20

AA-Standard.stb
10/7/2022
I:\S1\CAD\LANDFILL\ADAMLF\2022 Feasibility\2022 PlanSheets.dwg, Layout: Horiz Gwt Flow Net