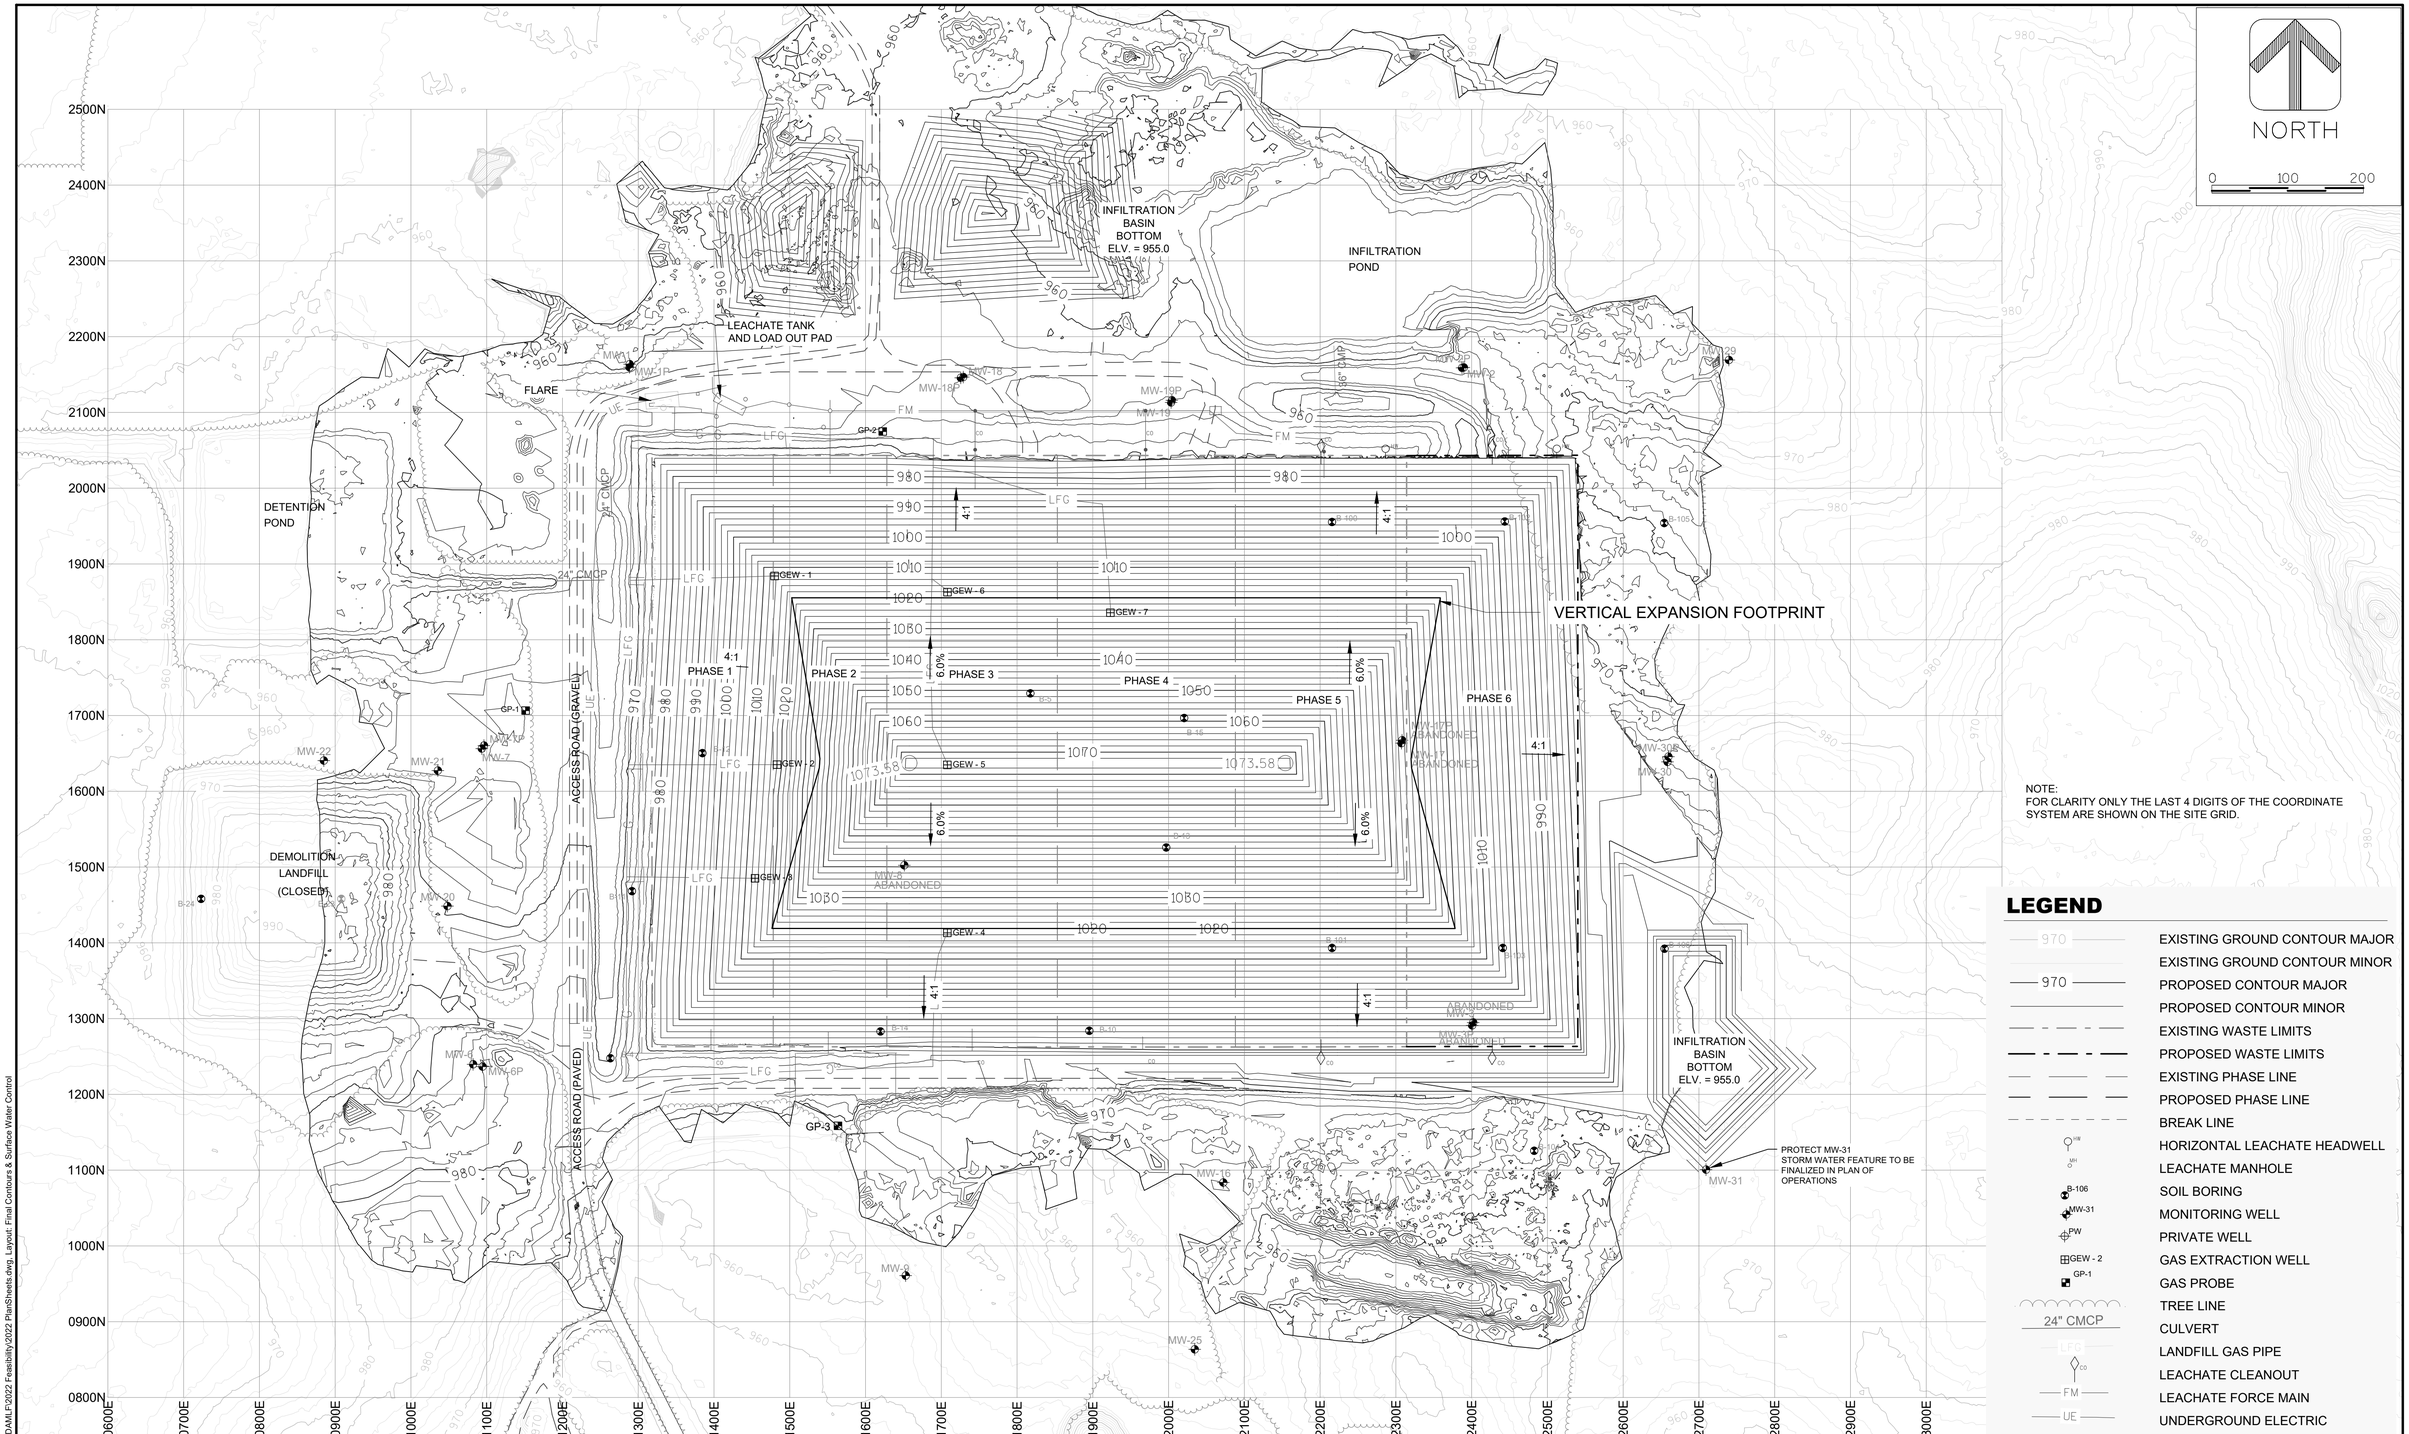

DES BY	BOOK NO
MGL/LS	
DR BY	PROJ NO
MAY	52-0755.51
CHK BY	DATE
BJP/NAB	SEPT. 2022

NO	DATE	REVISION	NO	DATE	REVISION

FEASIBILITY REPORT
ADAMS COUNTY SANITARY LANDFILL
ADAMS COUNTY, WISCONSIN

AYRES
Eau Claire, WI 54701
715.834.3161

PROPOSED FINAL CONTOURS AND SURFACE WATER CONTROL

SHEET NO. 23

AA-Standard.stb
10/7/2022
I:\511CAD\LANDFILL\ADAMLF\2022 Feasibility\2022 PlanSheets.dwg, Layout: Final Contours & Surface Water Control