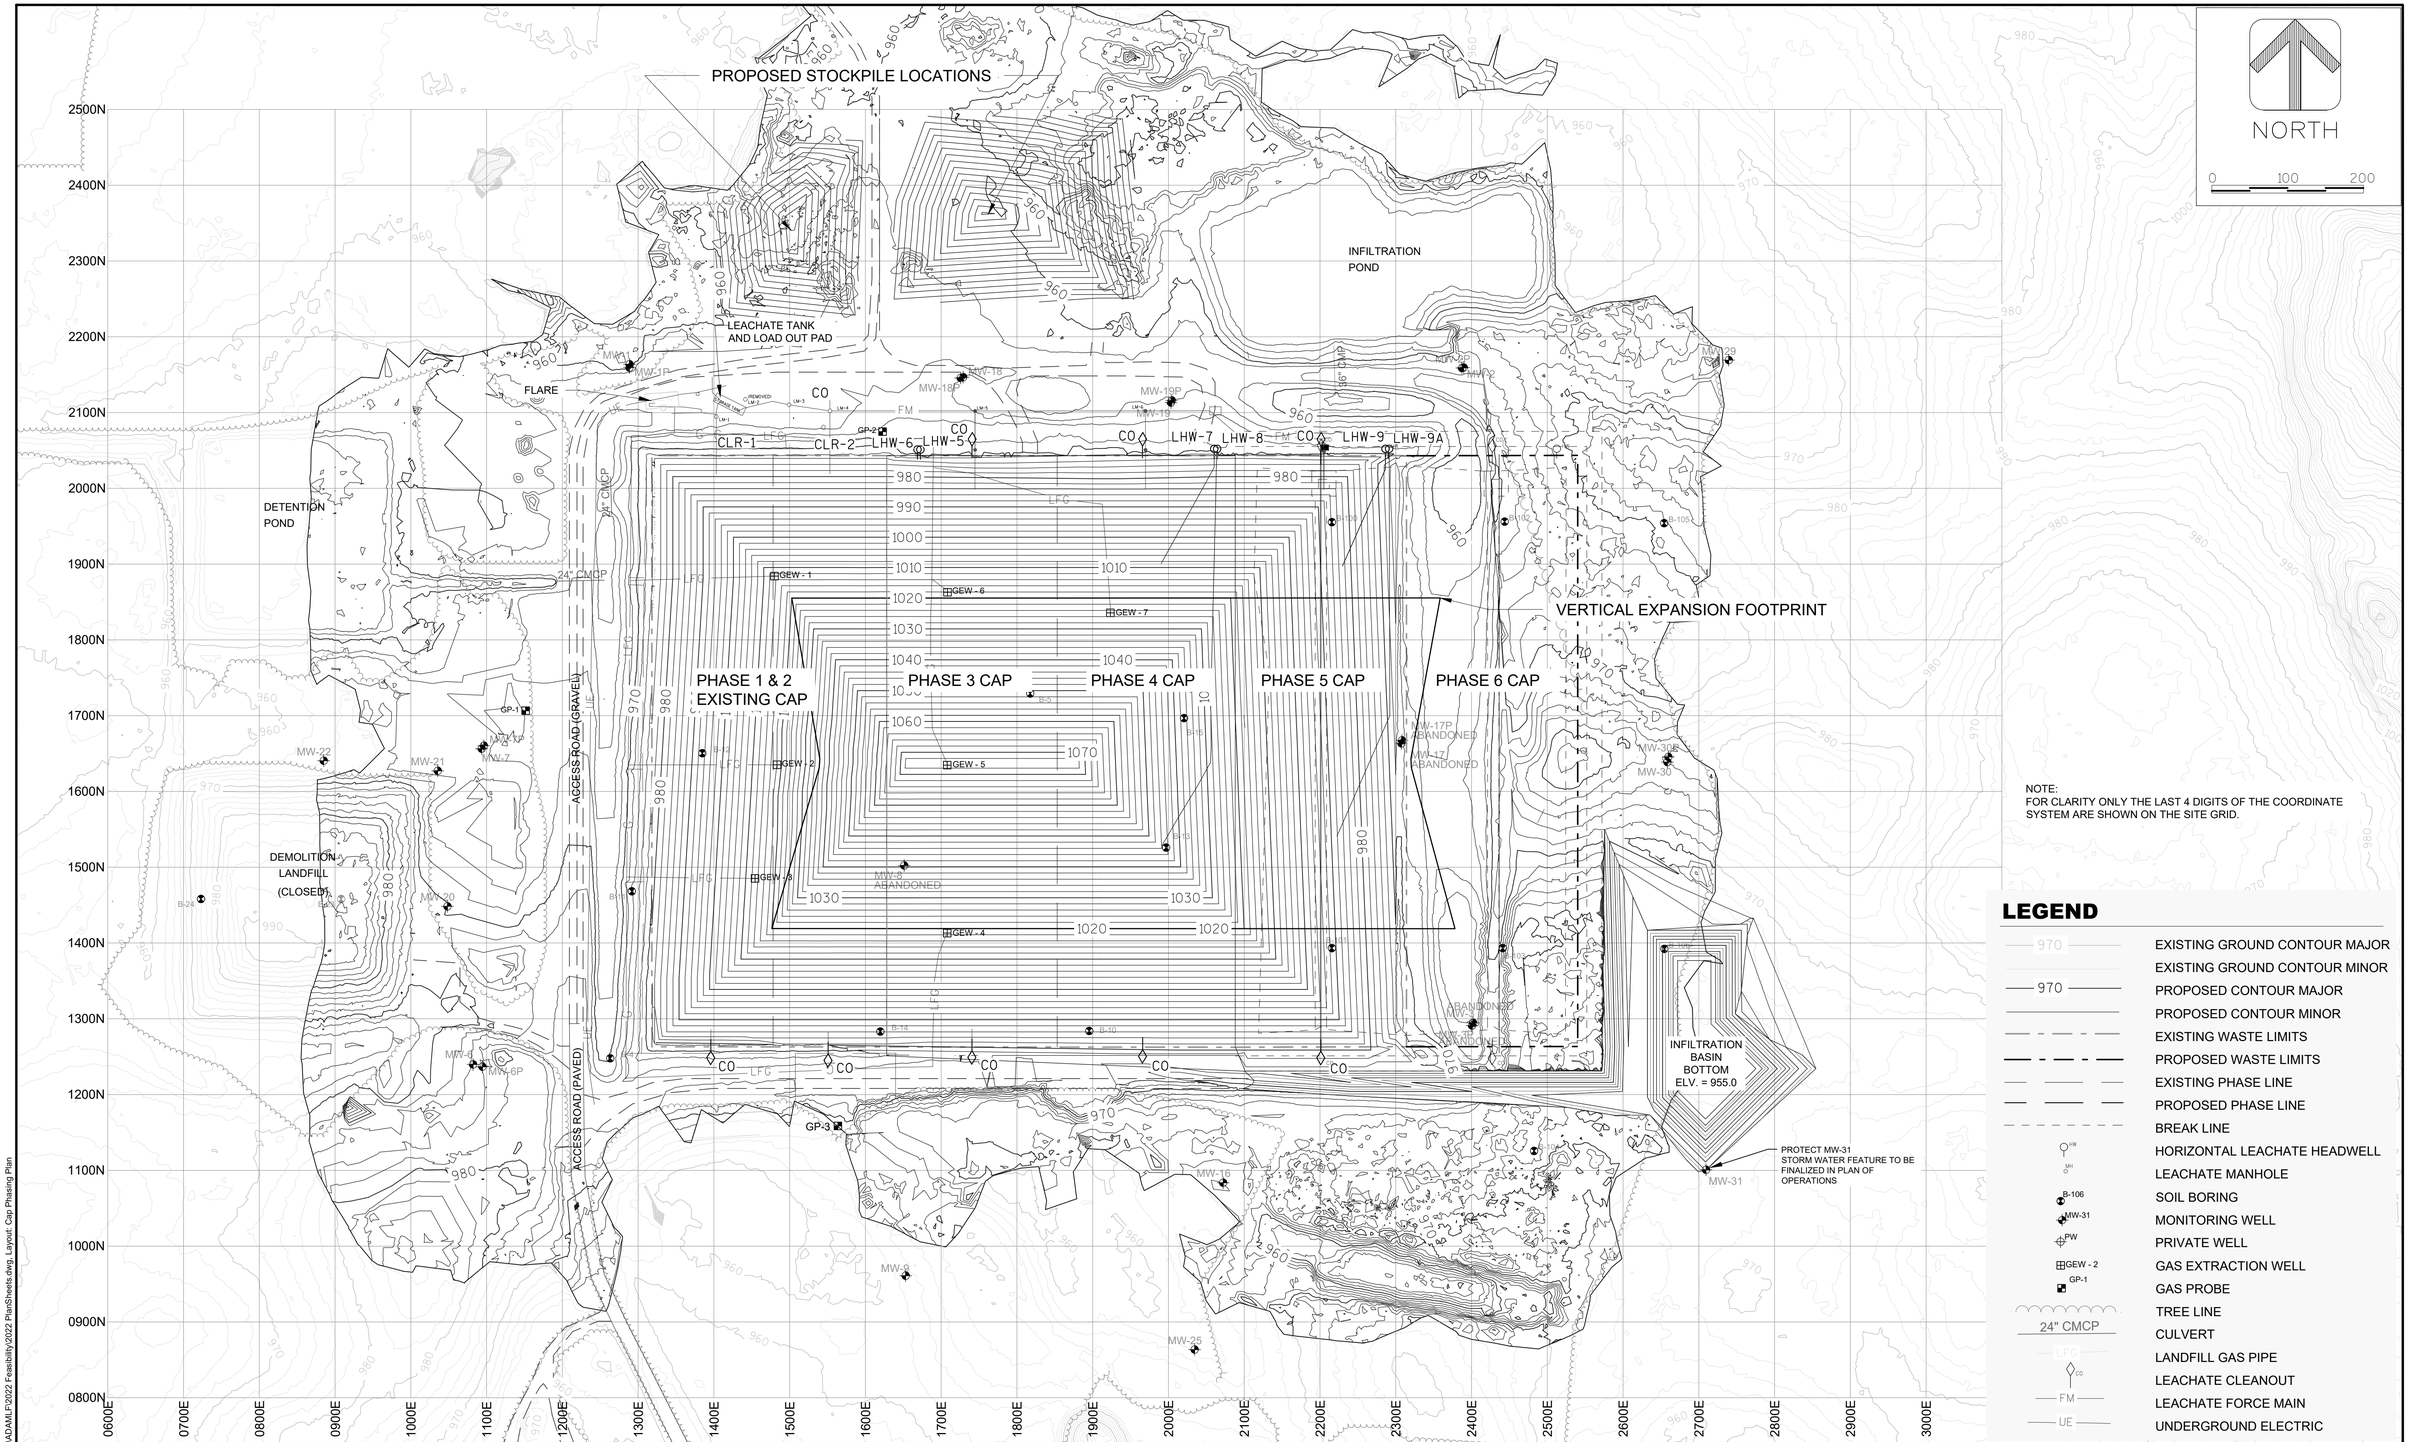

DES BY	MGL/LS	BOOK NO	
DR BY	MAY	PROJ NO	52-0755.51
CHK BY	BJP/NAB	DATE	SEPT. 2022

NO	DATE	REVISION	NO	DATE	REVISION

FEASIBILITY REPORT
ADAMS COUNTY SANITARY LANDFILL
ADAMS COUNTY, WISCONSIN

AYRES
Eau Claire, WI 54701
715.834.3161

CAP PHASING PLAN

SHEET NO. 24

A/x-Standard.stb
10/7/2022
I:\51\CAD\LANDFILL\ADAMLF\2022 Feasibility\2022 PlanSheets.dwg, Layout: Cap Phasing Plan