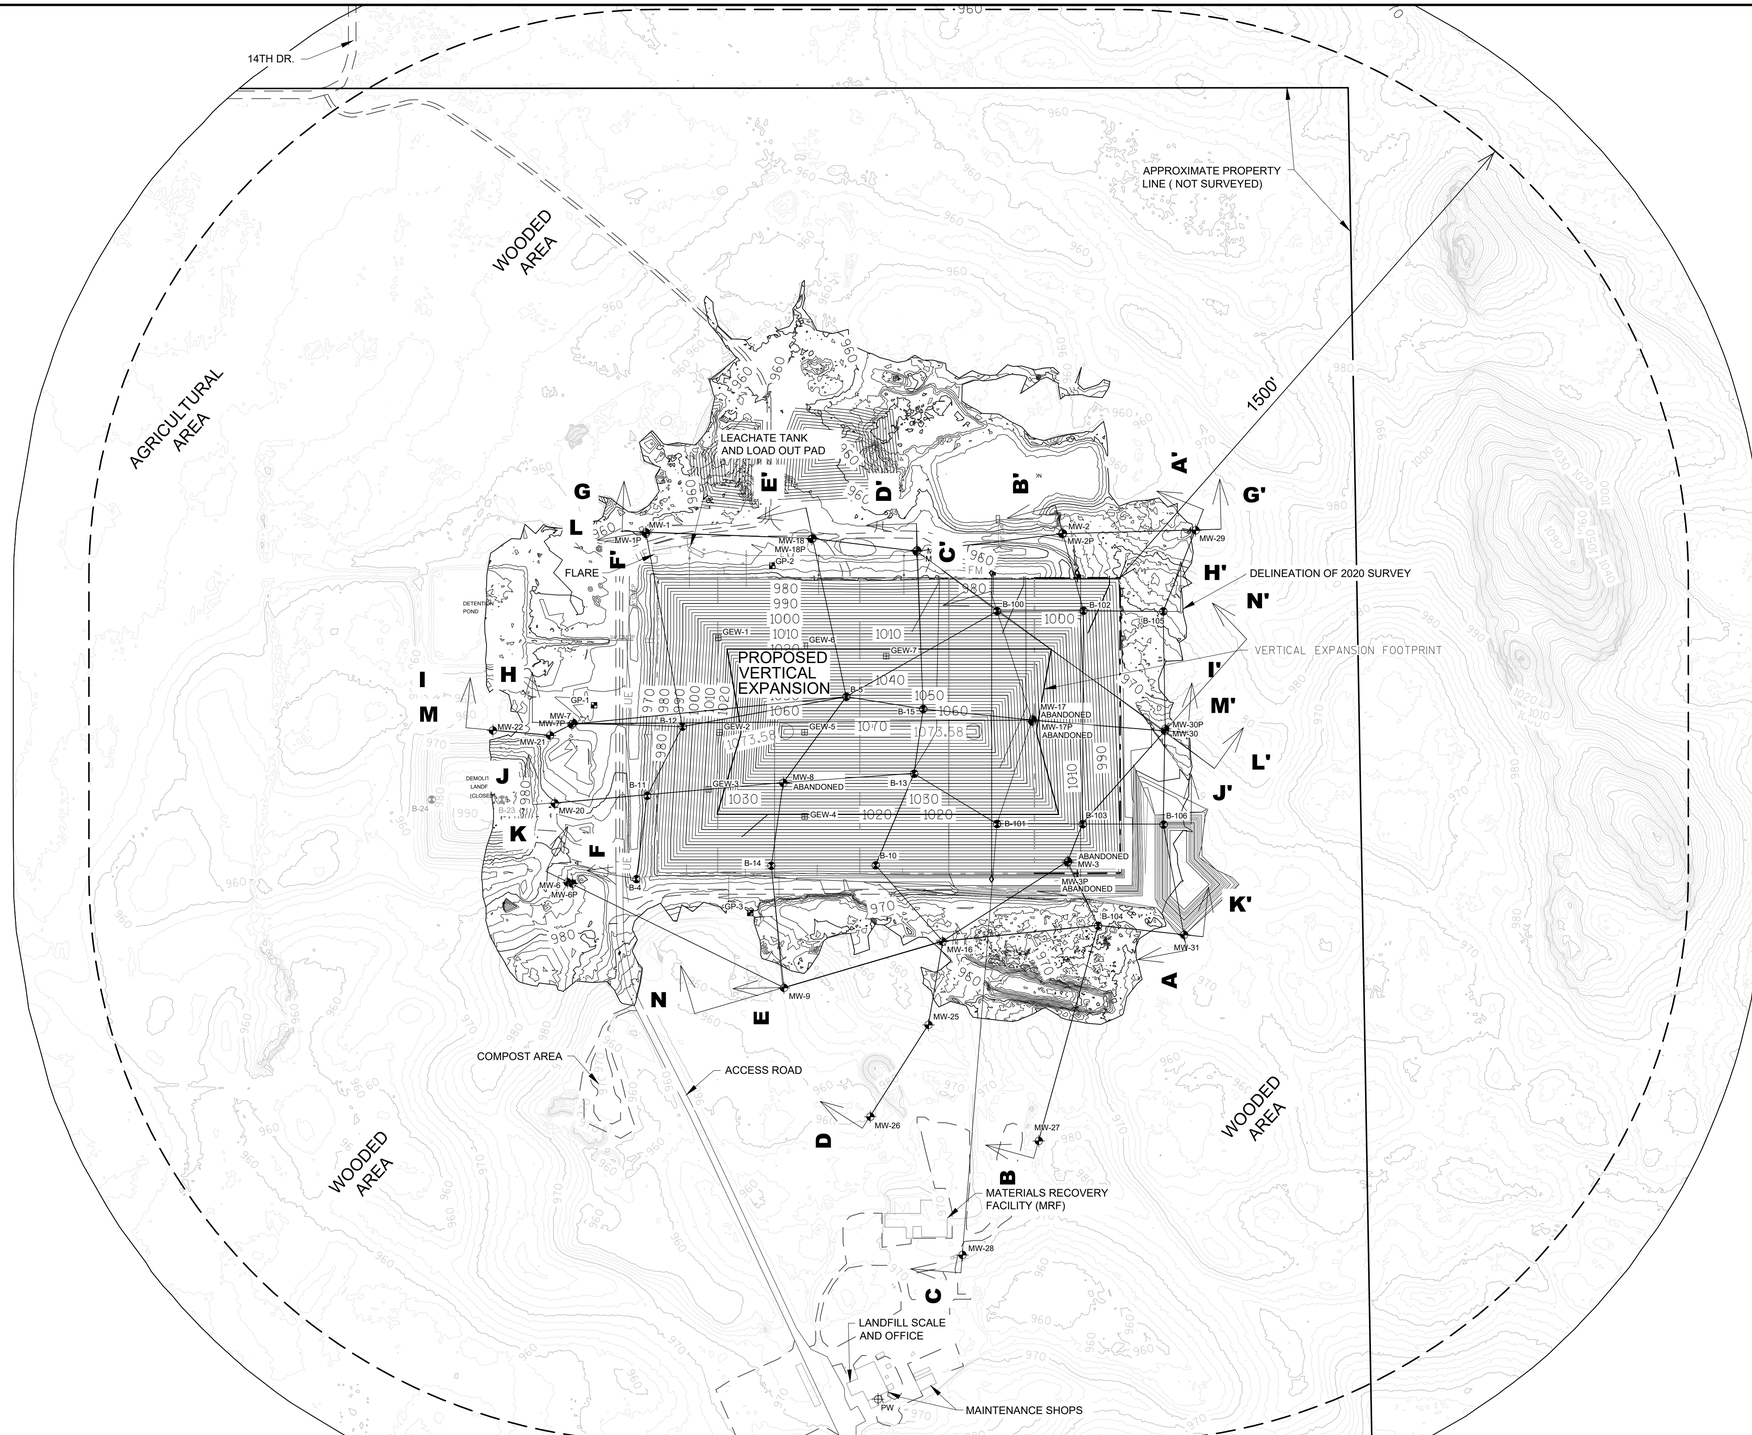

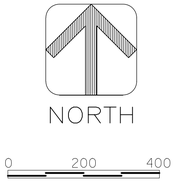

NOTES:

1. GROUND CONTOURS WITHIN THE 1500' RADIUS ARE FROM AERIAL SURVEY OF APRIL 2010 BY AYRES ASSOCIATES.

2. GROUND CONTOURS DELINEATED ARE BASED ON JULY 1, 2020 TOPOGRAPHIC SURVEY PERFORMED BY AYRES ASSOCIATES.

3. LANDFILL CONTOURS WITHIN LANDFILL EXISTING LIMITS OF WASTE EXPANSION AREA ARE BASED ON JUNE 2, 2021 TOPOGRAPHIC SURVEY PERFORMED BY AYRES ASSOCIATES.

4. HORIZONTAL COORDINATES ARE NAD83(2011) STATE PLANE COORDINATES AND ELEVATION DATUM IS NAVD88.

LEGEND

- 970 — EXISTING GROUND CONTOUR MAJOR
- EXISTING GROUND CONTOUR MINOR
- 970 — PROPOSED CONTOUR MAJOR
- PROPOSED CONTOUR MINOR
- EXISTING WASTE LIMITS
- PERMITTED WASTE LIMITS
- EXISTING PHASE LINE
- HW — HORIZONTAL LEACHATE HEADWELL
- MH — LEACHATE MANHOLE
- B-106 — SOIL BORING
- MW-31 — MONITORING WELL
- PW — PRIVATE WELL
- GEW - 2 — GAS EXTRACTION WELL
- GP-1 — GAS PROBE
- TREE LINE
- 24" CMCP — CULVERT
- LFG — LANDFILL GAS PIPE
- CO — LEACHATE CLEANOUT
- FM — LEACHATE FORCE MAIN
- UE — UNDERGROUND ELECTRIC
- K — K' CROSS SECTION LINE

DES BY	MGL/LS						
DR BY	MAY	PROJ NO	52-0755.51				
CHK BY	BJP/NAB	DATE	SEPT. 2022	NO	DATE	REVISION	NO / DATE / REVISION

FEASIBILITY REPORT
ADAMS COUNTY SANITARY LANDFILL
ADAMS COUNTY, WISCONSIN

AYRES
Eau Claire, WI 54701
715.834.3161

GEOLOGIC INVESTIGATION SITE PLAN

SHEET NO. 3

Grayscale.ctb
10/7/2022
I:\51CAD\LANDFILL\ADAMLF\2022 Feasibility\2022 PlanSheets.dwg, Layout: Geo Inv. Site Plan